SCHEDULE 'C1'

OPEN AIR SWIMMING POOLS:
YARD SETBACK REQUIREMENTS FOR CORNER LOTS
CITY OF WELLAND ZONING BY-LAW 1538, AS AMENDED

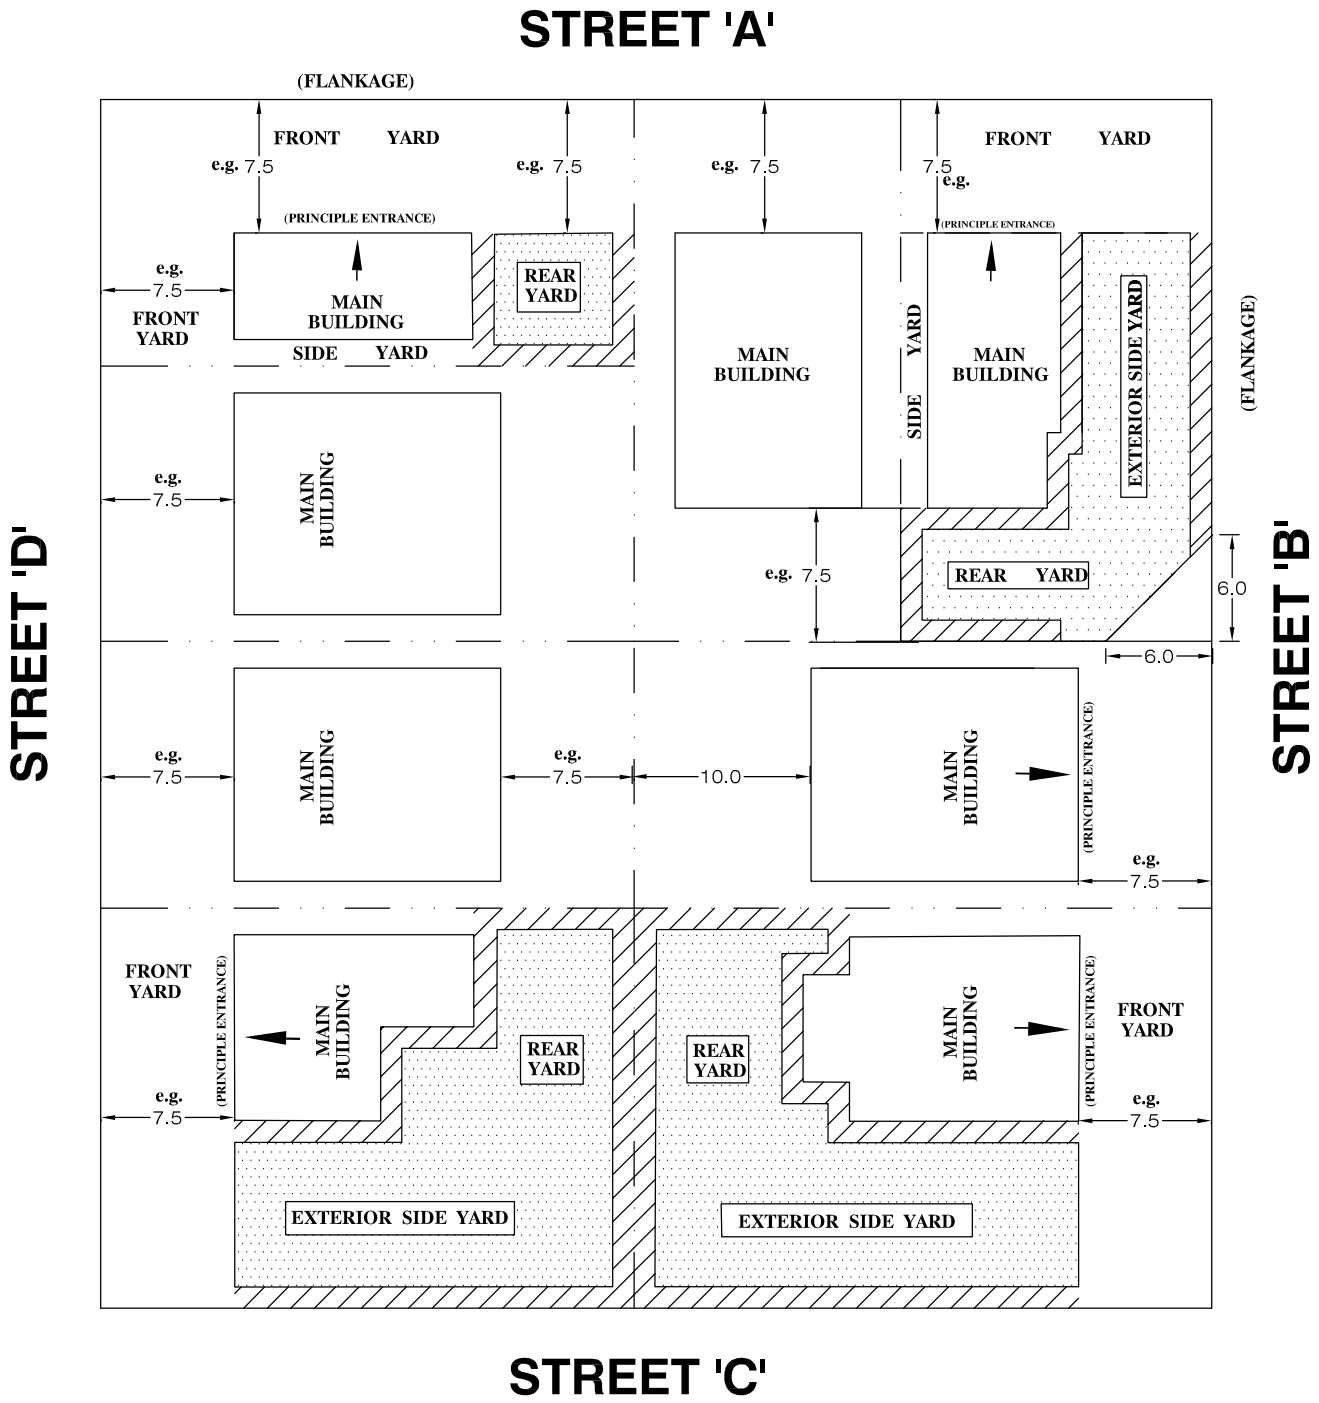

ENVELOPE FOR OPEN AIR SWIMMING POOLS

1.2 METRE SETBACK FROM THE NEAREST LOT LINE OR MAIN BUILDING

SCALE 1:400

CITY OF WELLAND

PLANNING DIVISION
DEPARTMENT OF DEVELOPMENT SERVICES

DRAWING FILE: C:\DWG\ZONING\2667_CORNLOT.DWG