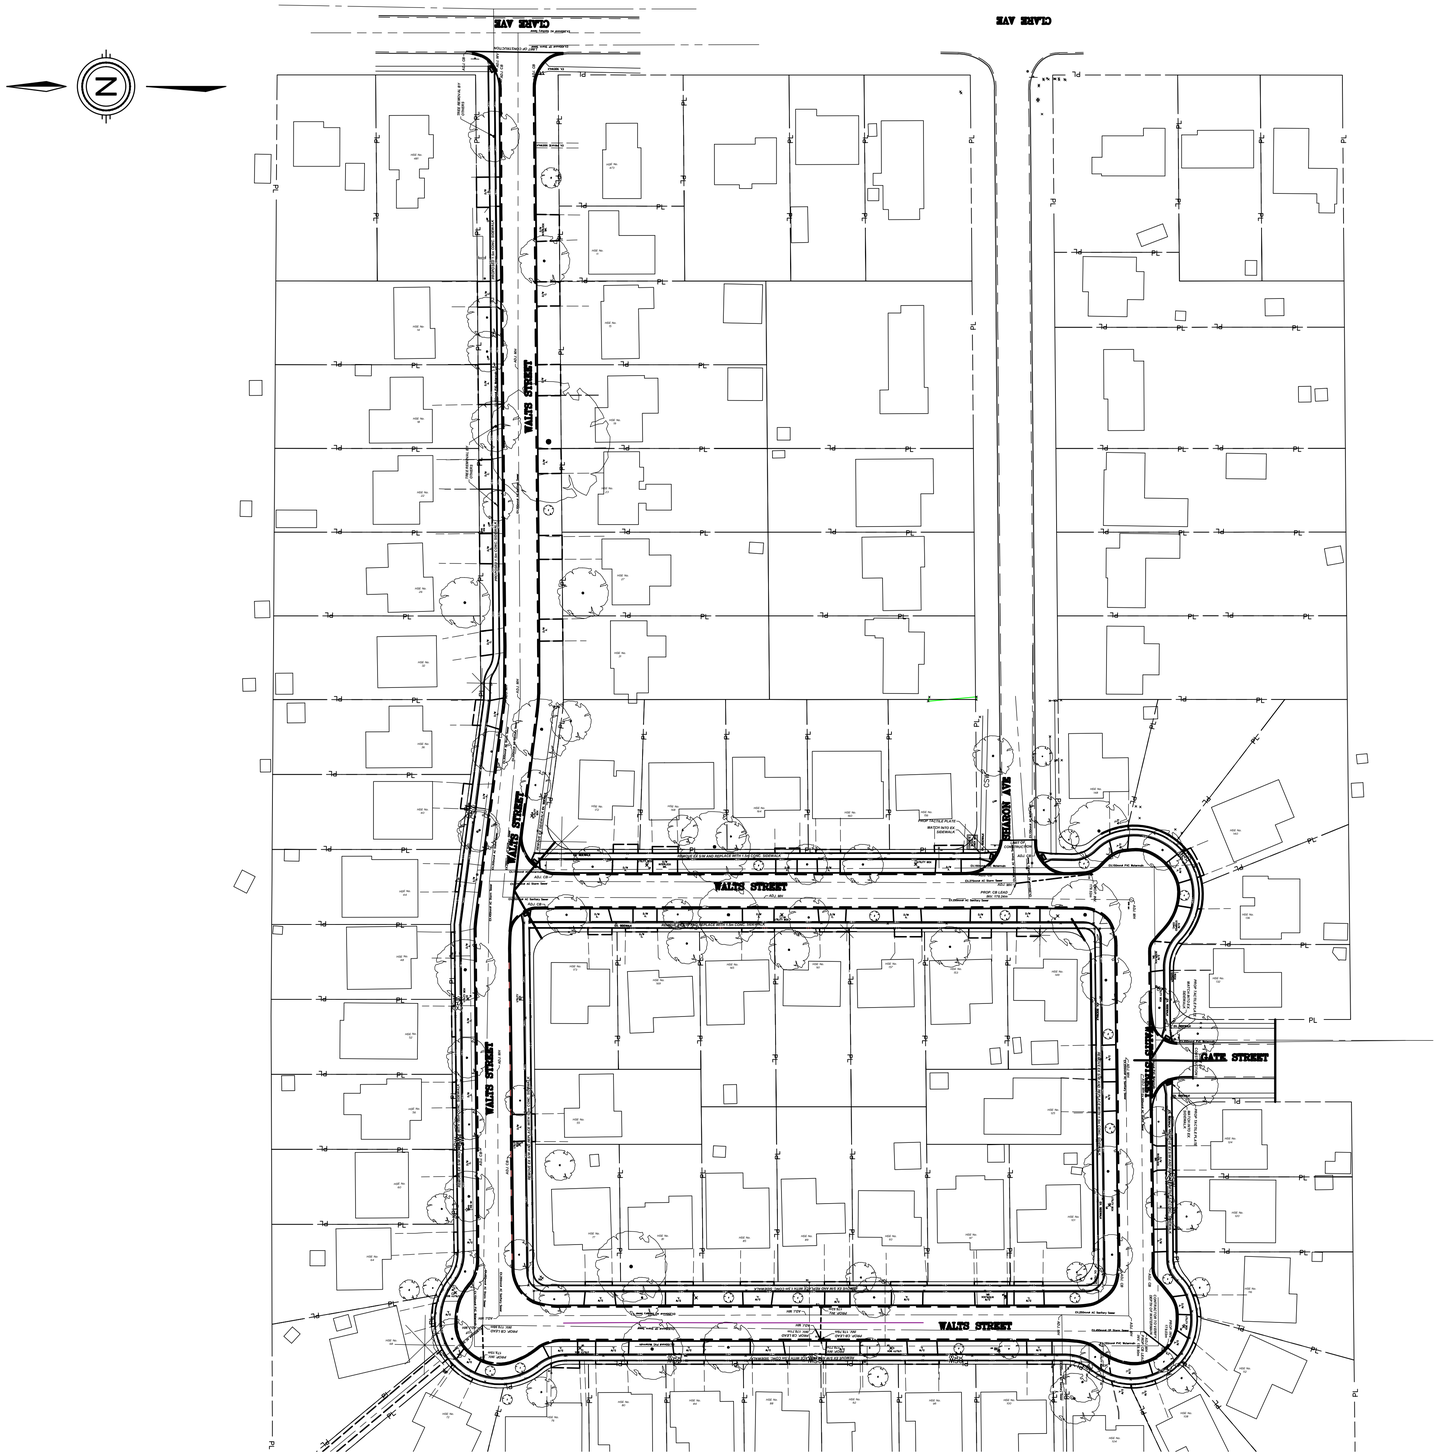

CITY OF WELLAND

INFRASTRUCTURE AND DEVELOPMENT SERVICES

2021 ROAD REHABILITATION
PART 2
Walts Street